14 ST1-STR2b △

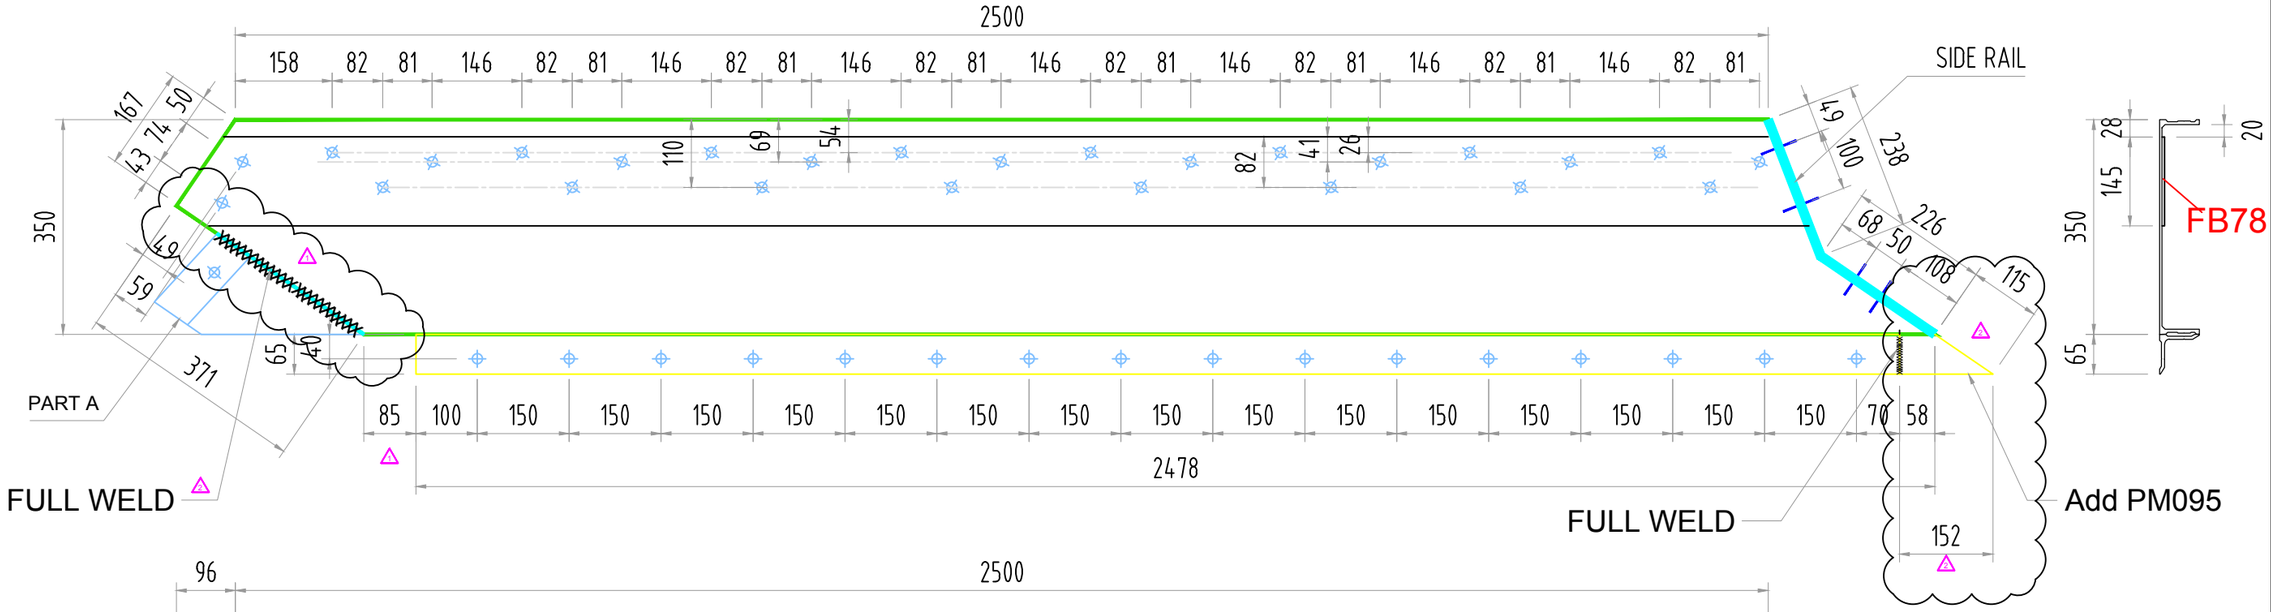

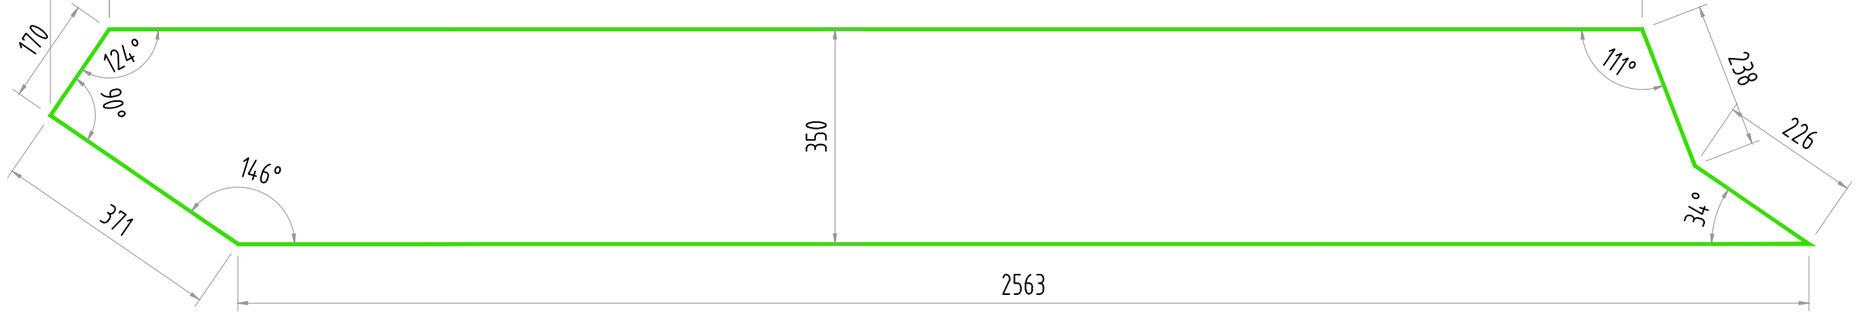

PART A

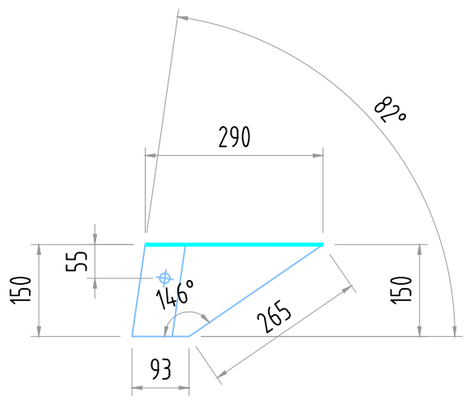

ELEVATION VIEW

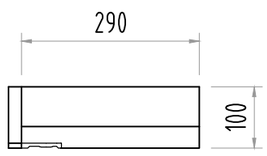

TOP VIEW

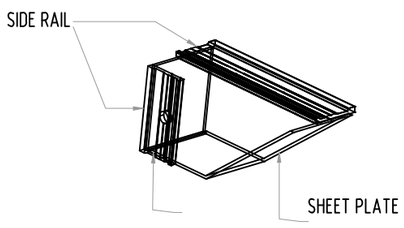

ISOMETRIC VIEW

EVERLAS

DRAWING NO :	TP2/T1-MD-STC1-10			
DRAWN BY :	SEE SP			
SCALE :	1:10 (A3 PAPER)	Rev.	0	
DATE :	12.11.2018	Pg.	10/18	

Rev.	Date	Name	Description
△	10/12/18	ANDREW	Part A added, angle (PM095) cut 80mm
△	18/12/18	ANDREW	Angle (PM095) extended as comment from installer

Reviewed by :

Approved by :